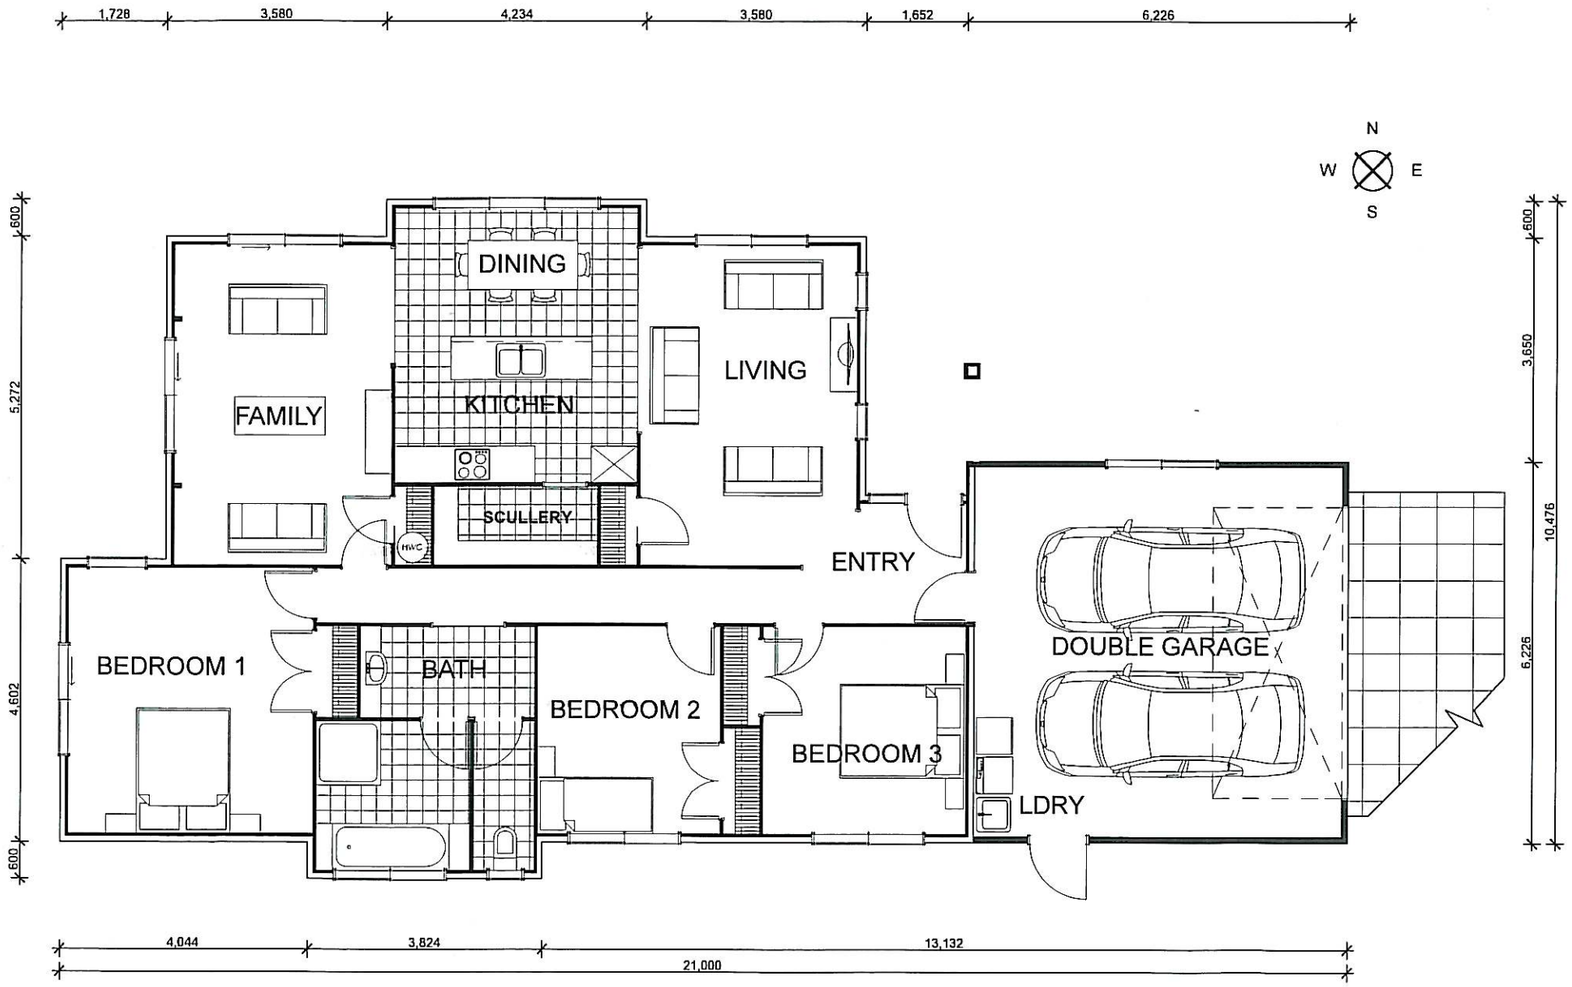

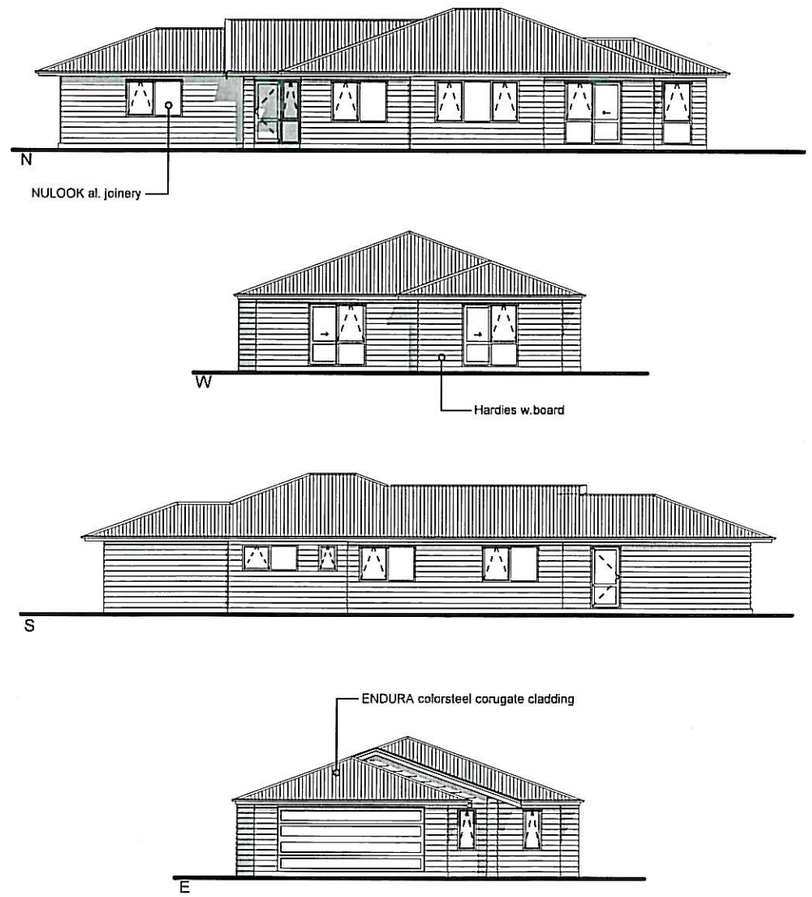

1nitial Homes
BY LOCKWOOD

LOCKWOOD MARKETING
Fairy Springs Road
Private Bag RO 3034
Rotorua

Telephone: 07-347 7691
Facsimilie: 07-3477 614

Initials Series - August 09
Standard Falcon
Floor Plan 1:100 Elevation 1:200
Floor area 182.06m²